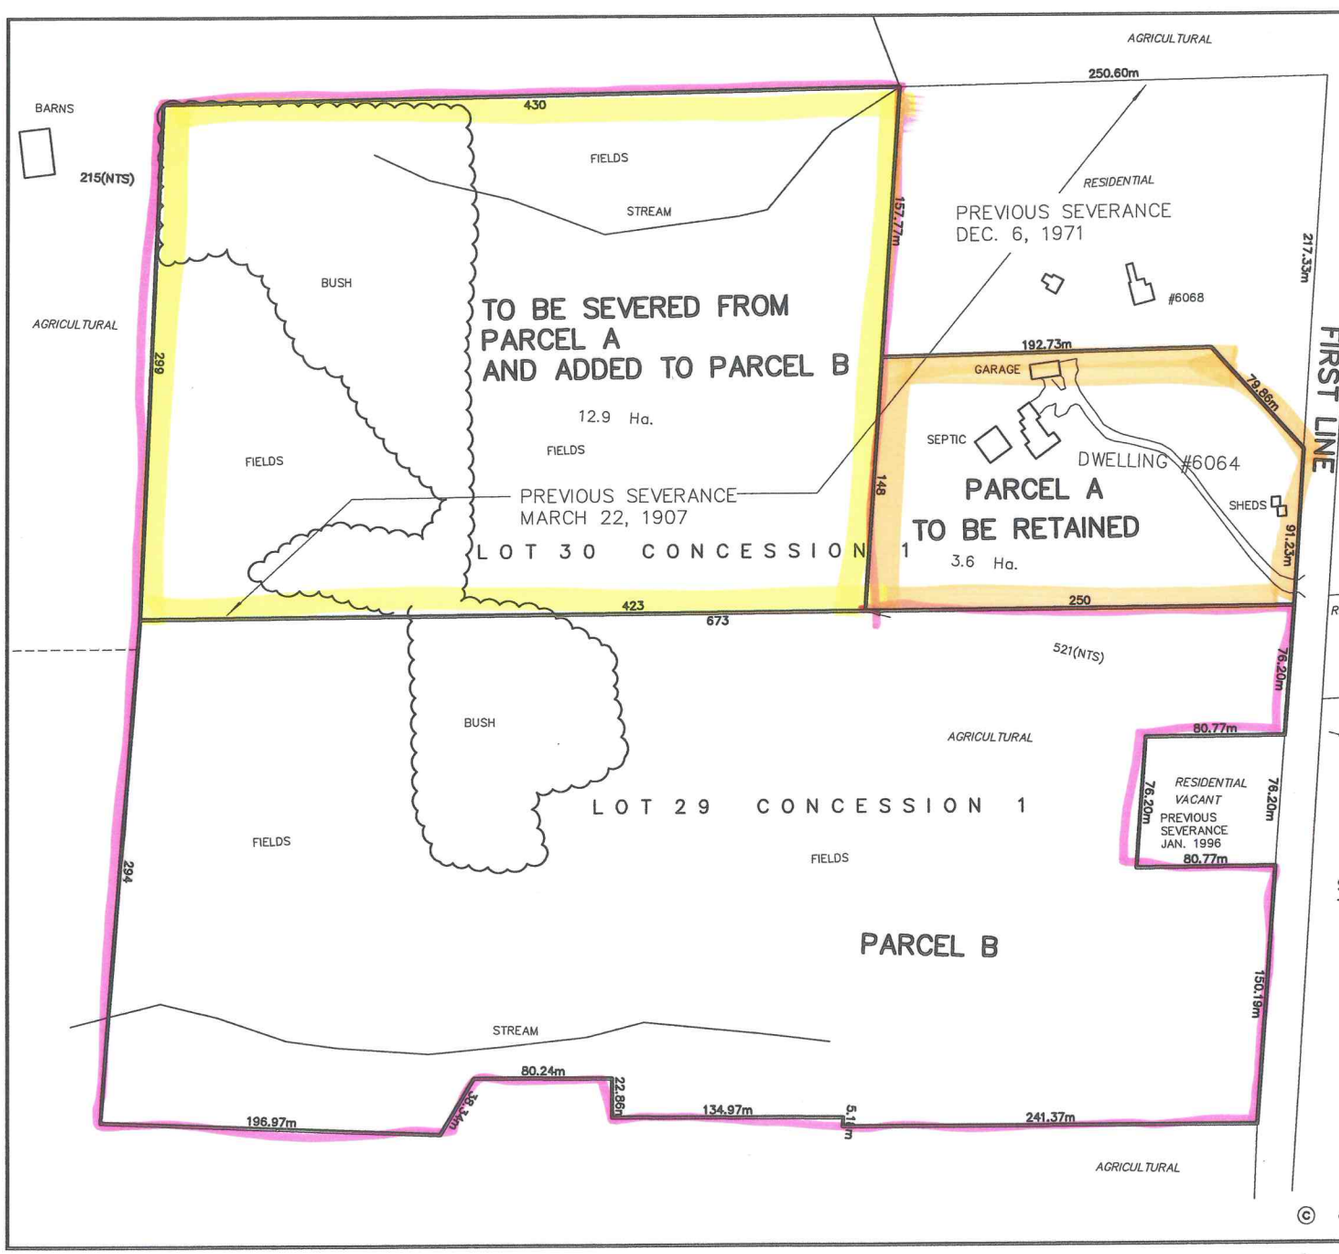

SKETCH FOR SEVERANCE APPLICATION
PART OF LOT 30, CONCESSION 1

GEOGRAPHIC TOWNSHIP OF ERIN

TOWN OF ERIN
COUNTY OF WELLINGTON

J. R. FINNIE O.L.S.

SCALE 1:3000 METRIC

0 30 60 90 120 METRES

METRIC

DISTANCES SHOWN ON THIS PLAN ARE IN METRES AND CAN BE CONVERTED TO FEET BY DIVIDING BY 0.3048.

NOTES

INFORMATION ON THIS PLAN HAS BEEN COMPILED FROM REGISTRY OFFICE RECORDS. COUNTY OF WELLINGTON AERIAL PHOTOGRAPHY AND FIELD SURVEY NOTES OF J. R. FINNIE O.L.S.

NTS DENOTES NOT TO SCALE
CON DENOTES CONCESSION

CAUTION

THIS IS NOT A PLAN OF SURVEY AND SHALL ONLY BE USED FOR THE PURPOSE INDICATED IN THE TITLE BLOCK.

AGRICULTURAL

BARN

KEY MAP

SUBJECT PROPERTY

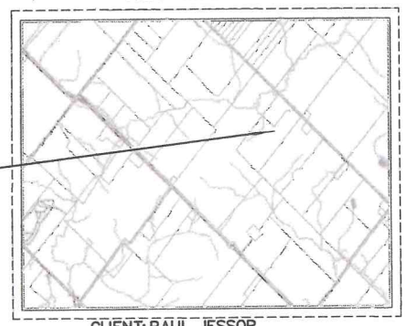

CLIENT: PAUL JESSOP

J. R. FINNIE
ONTARIO LAND SURVEYOR
BOX 31, ERIN ON N0B 1T0
PH (519) 833-2380 FAX (519) 833-0208
EMAIL : rfinnie @jrfinnie.com
www.jrfinnie.com

DRAWN BY: jrf | PROJECT: 15-1768SKT

© J. R. FINNIE O.L.S. – 2015