SKETCH FOR SEVERANCE APPLICATION
PART OF LOT 26, CONCESSION7

GEOGRAPHIC TOWNSHIP OF ERIN

TOWN OF ERIN
COUNTY OF WELLINGTON

J. R. FINNIE O.L.S.
SCALE: 1:5000 METRIC

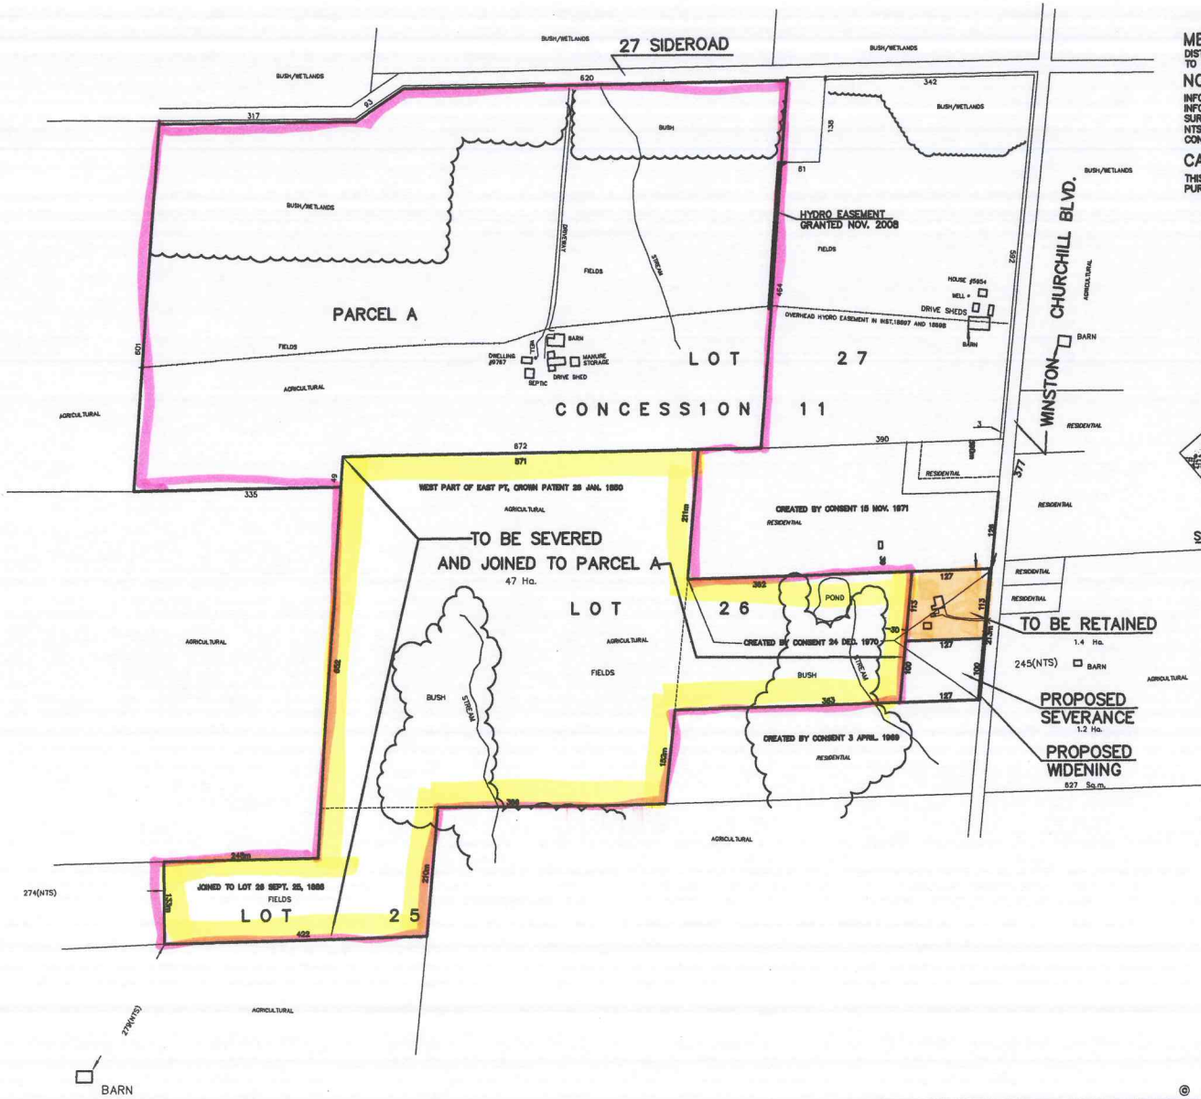

METRIC
DISTANCES SHOWN ON THIS PLAN ARE IN METRES AND CAN BE CONVERTED TO FEET BY DIVIDING BY 0.3048.

NOTES
INFORMATION ON THIS PLAN HAS BEEN COMPILED FROM REGISTRY OFFICE INFORMATION, COUNTY OF WELLINGTON AERIAL PHOTOGRAPHY AND FIELD SURVEY BY J. R. FINNIE O.L.S.
NTS DENOTES NOT TO SCALE
CON DENOTES CONCESSION

CAUTION
THIS IS NOT A PLAN OF SURVEY AND SHALL ONLY BE USED FOR THE PURPOSE INDICATED IN THE TITLE BLOCK.

KEY MAP
NOT TO SCALE

CLIENT: DAVE FLAHERTY
J. R. FINNIE
ONTARIO LAND SURVEYOR
BOX 31, ERIN ON NOB 1TO
PH (519) 833-2380 FAX (519) 833-0208
EMAIL: rfinnie@jrfinnie.com

© J. R. FINNIE O.L.S.- 2015

DRAWN BY: jrf | PROJECT: 15-1759SKT