SKETCH TO ILLUSTRATE
LOTS I, K AND PART OF LOT L
SOUTH SIDE OF THE RIVER
REGISTERED PLAN 55
TOWNSHIP OF CENTRE WELLINGTON
(FORMERLY TOWN OF FERGUS)
COUNTY OF WELLINGTON

SCALE : 1 INCH = 30 FEET (0 5 10 15 20 FEET)

DEREK GIBSON GRAHAM
PROFESSIONAL SURVEYOR

THIS IS NOT A PLAN OF SURVEY
ALL DIMENSIONS SUBJECT TO FINAL FIELD SURVEY

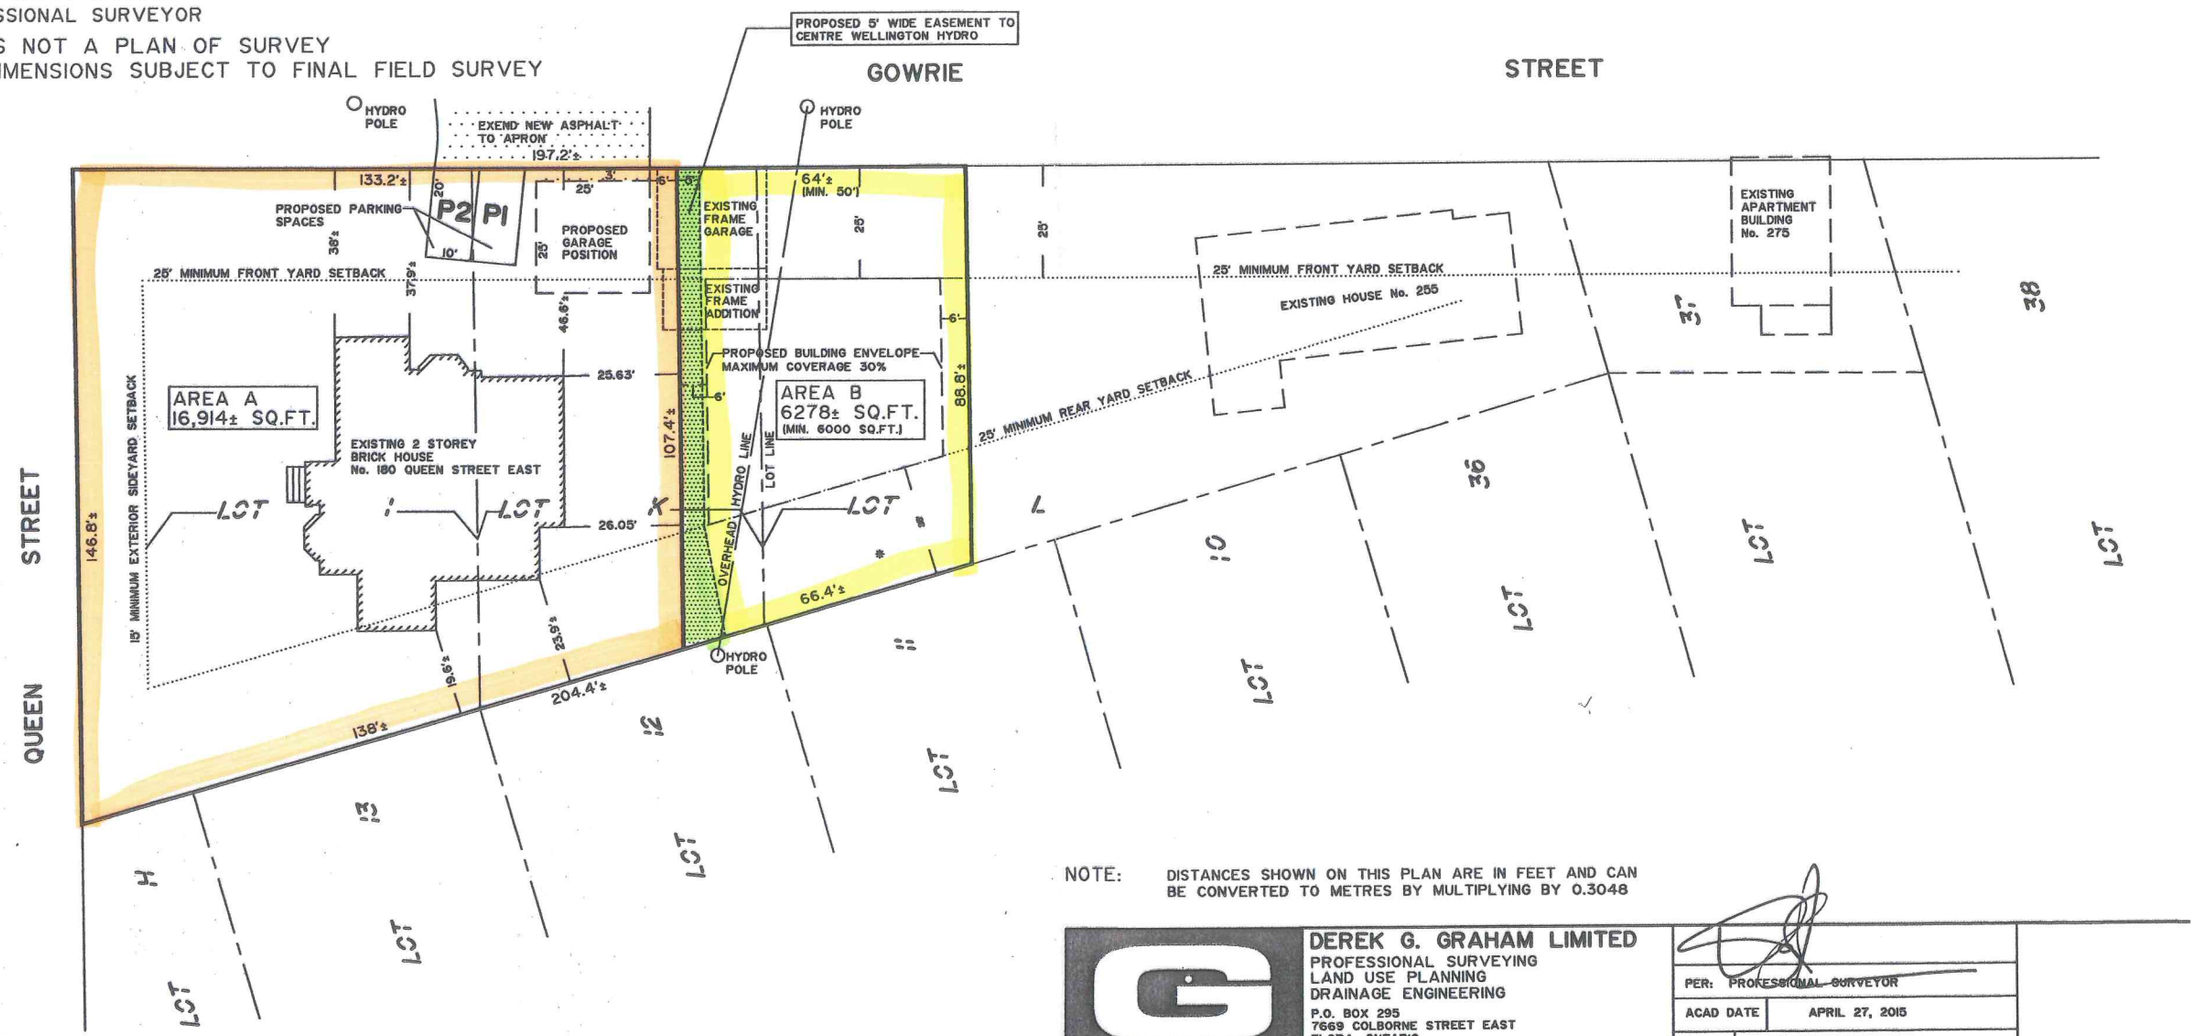

NOTE: DISTANCES SHOWN ON THIS PLAN ARE IN FEET AND CAN BE CONVERTED TO METRES BY MULTIPLYING BY 0.3048

Graham Surveys

DEREK G. GRAHAM LIMITED
PROFESSIONAL SURVEYING
LAND USE PLANNING
DRAINAGE ENGINEERING
P.O. BOX 295
7669 COLBORNE STREET EAST
ELORA, ONTARIO
N0B 1S0
(519) 846-5533 (TELEPHONE)
(519) 846-9305 (FACSIMILE)

PER: PROFESSIONAL SURVEYOR	
ACAD DATE	APRIL 27, 2015
FILE	48 - 55 FERGUS (S)
NOTE: VALID COPY WITH EMBOSSED SEAL ONLY	SEAL