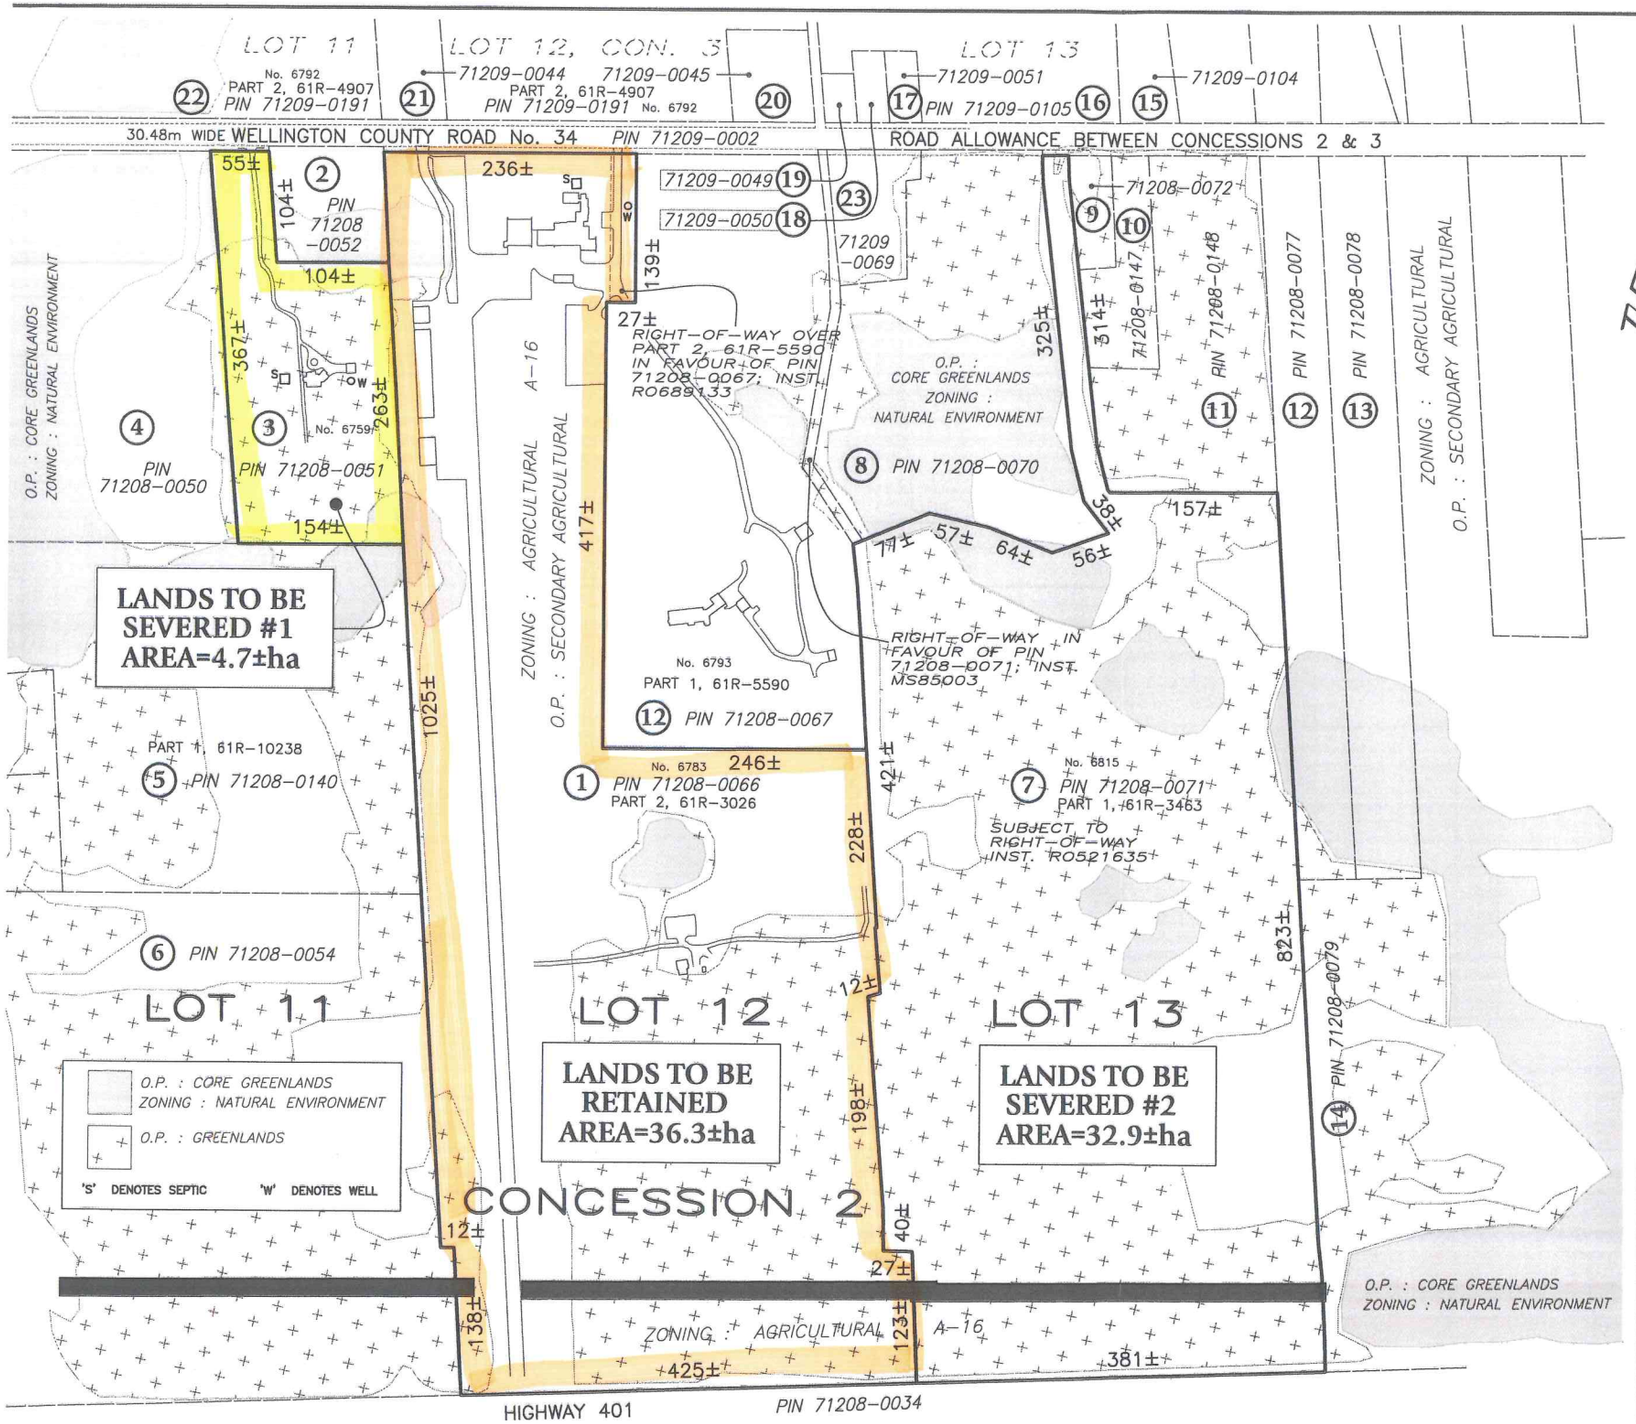

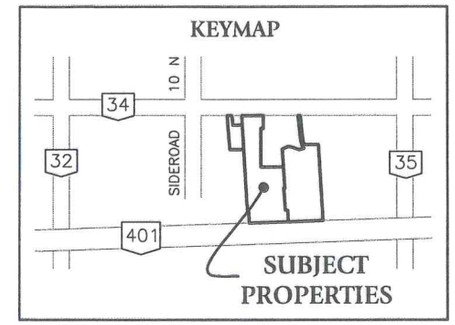

SEVERANCE SKETCH
PART OF LOT 11, 12 & 13
CONCESSION 2
TOWNSHIP OF PUSLINCH
COUNTY OF WELLINGTON

SCALE 1 : 5000

0 25 50 100 200 300 metres

VAN HARTEN SURVEYING INC.

NOTES:

1. **THIS IS NOT A PLAN OF SURVEY AND SHOULD NOT BE USED FOR REAL ESTATE TRANSFERS OR MORTGAGES.**
2. SUBJECT LANDS ARE ZONED AGRICULTURAL (A & A-16) & NATURAL ENVIRONMENT
3. SUBJECT LANDS HAVE AN OFFICIAL PLAN DESIGNATION OF SECONDARY AGRICULTURAL, GREENLANDS & CORE GREENLANDS
4. DISTANCES ON THIS PLAN ARE SHOWN IN METRES AND CAN BE CONVERTED TO FEET BY DIVIDING BY 0.3048.
5. SEE ATTACHED LIST OF NAMES AND ADDRESSES OF OWNERS.
6. DIMENSIONS ON THIS SKETCH ARE APPROXIMATE AND HAVE NOT BEEN VERIFIED BY SURVEY.

THIS SKETCH WAS PREPARED ON THE 14th DAY OF MAY, 2015

JAMES M. LAWS
ONTARIO LAND SURVEYOR

Van Harten SURVEYING INC.
LAND SURVEYORS and ENGINEERS

423 WOOLWICH STREET
GUELPH – ONTARIO, NIH 3X3
PHONE: (519) 821 – 2763
FAX: 821 – 2770
www.vanharten.com

660 RIDDELL ROAD, UNIT 1
ORANGEVILLE – ONTARIO, L9W 5G5
PHONE: (519) 940 – 4110
FAX: 519 – 940 – 4113
www.vanharten.com

DRAWN BY: JAM	CHECKED BY: JML	PROJECT No. 20349-11

May 19,2015-11:03am
G:\PUSLINCH\Con2\Acad\SEVERANCES\SEV PT12-13 (RHH).dwg