SKETCH FOR LAND SEVERANCE APPLICATION

PREPARED FOR J.D.T. FARMS INC.

SCALE RATIO 1:6000

DISTANCES SHOWN ON THIS LAN ARE IN METERS AND CAN BE CONVERTED TO FEET BY DIVIDING BY 0.3048

CAUTION
THIS SKETCH IS NOT A PLAN OF SURVEY AND SHALL NOT BE USED FOR TRANSACTION OR MORTGAGE PURPOSES .

NOTE
THIS SKETCH IS PREPARED FROM COMPILED AND CALCULATED INFORMATION , THE PROPERTY LIMITS SHOWN HAVE NOT BEEN SURVEYED.

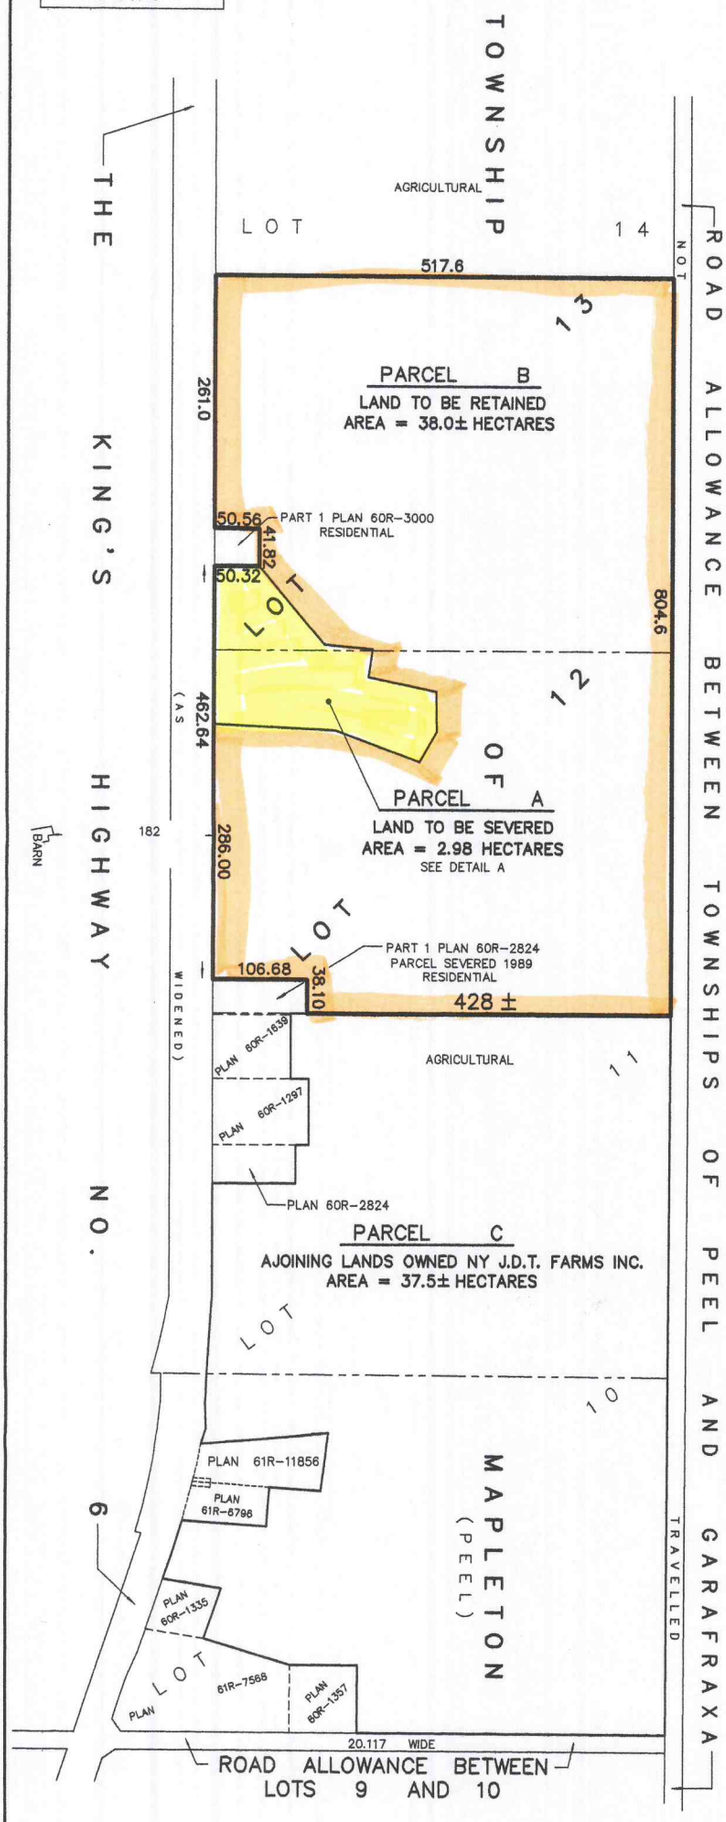

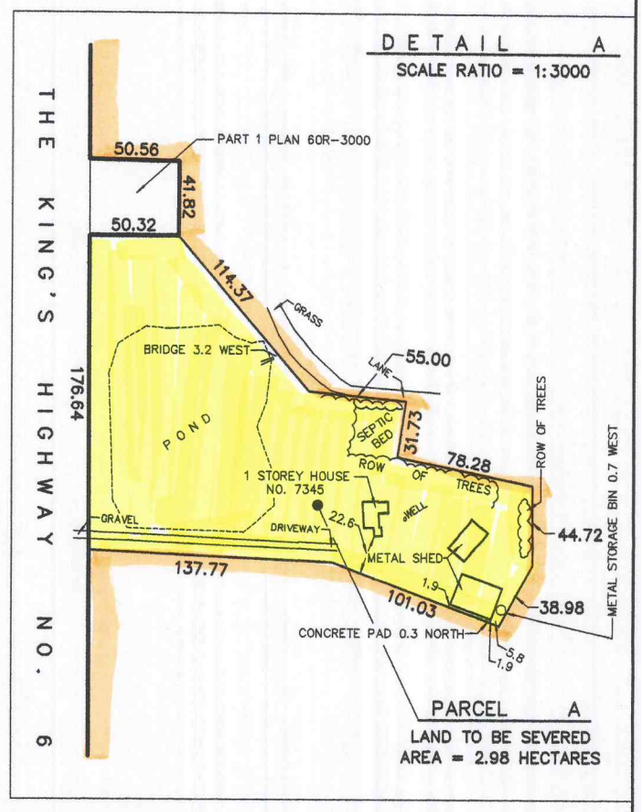

WAYNE D. TURPEL SURVEYING LIMITED, ELMIRA	October 17, 2014	SKETCH NO. 14-4479 (ACAD)