SKETCH FOR LAND SEVERANCE APPLICATION

PREPARED FOR DOMINION LENDING CENTRES

SCALE RATIO 1:400

DISTANCES SHOWN ON THIS PLAN ARE IN METERS AND CAN BE CONVERTED TO FEET BY DIVIDING BY 0.3048

CAUTION
THIS SKETCH IS NOT A PLAN OF SURVEY AND SHALL NOT BE USED FOR TRANSACTION OR MORTGAGE PURPOSES .

NOTE
THIS SKETCH IS PREPARED FROM COMPILED AND CALCULATED INFORMATION , THE PROPERTY LIMITS SHOWN HAVE NOT BEEN SURVEYED.

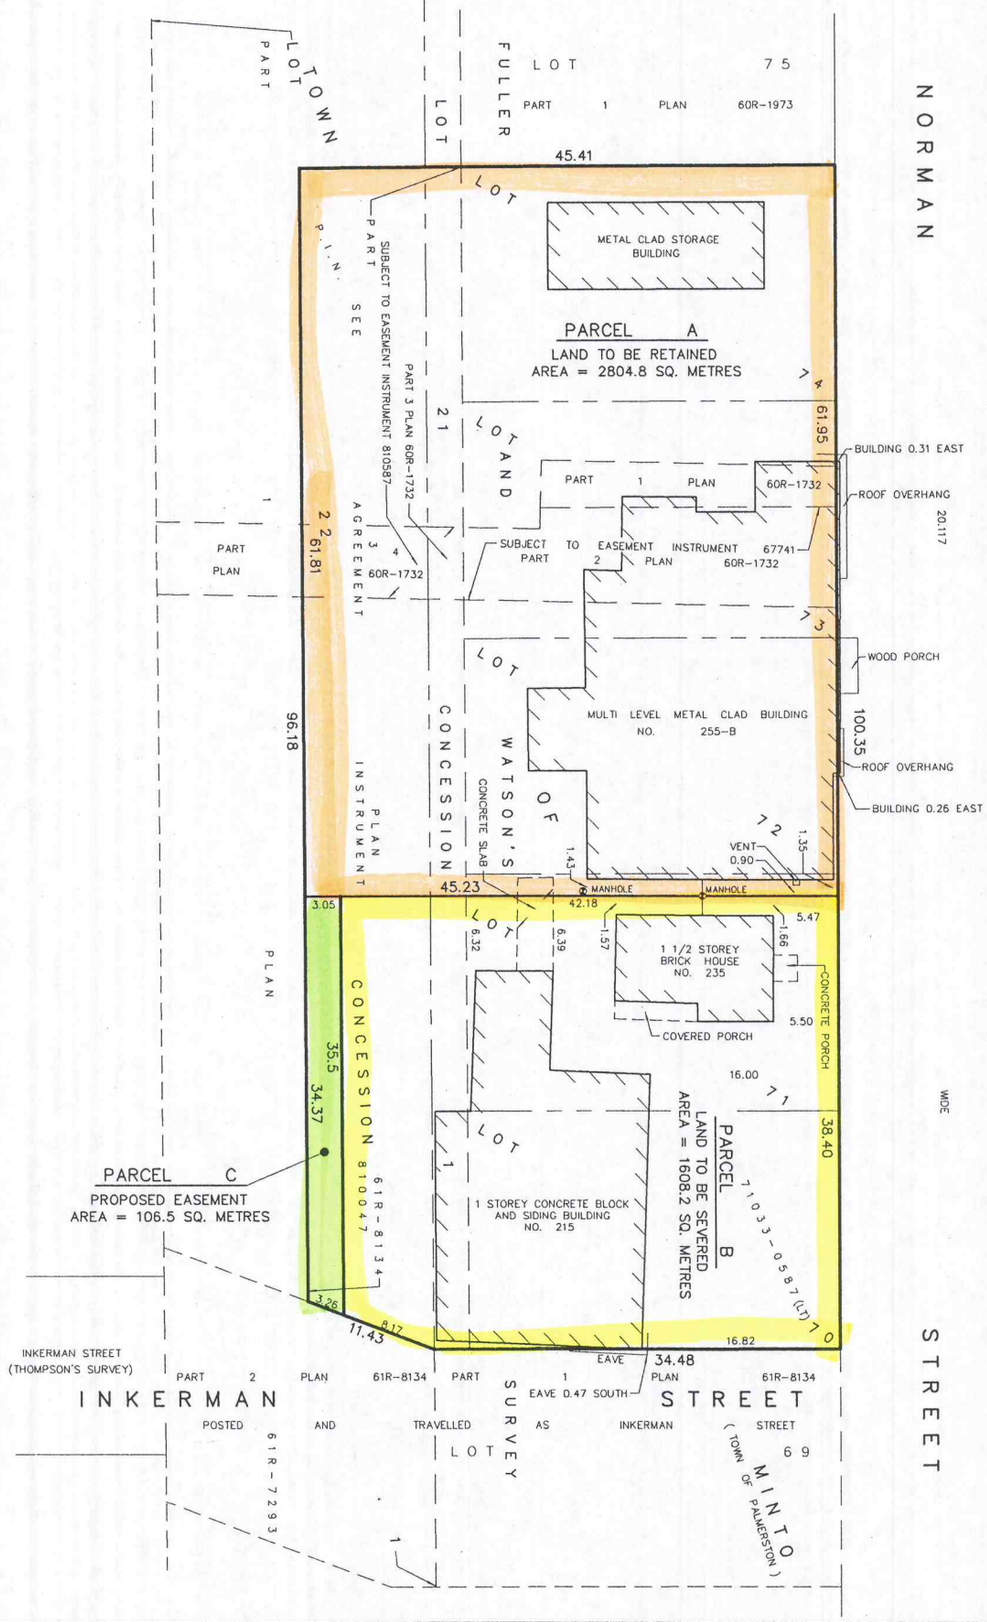

WAYNE D. TURPEL SURVEYING LIMITED, ELMIRA	MAY 21, 2015	SKETCH NO. 15-4555 (ACAD)