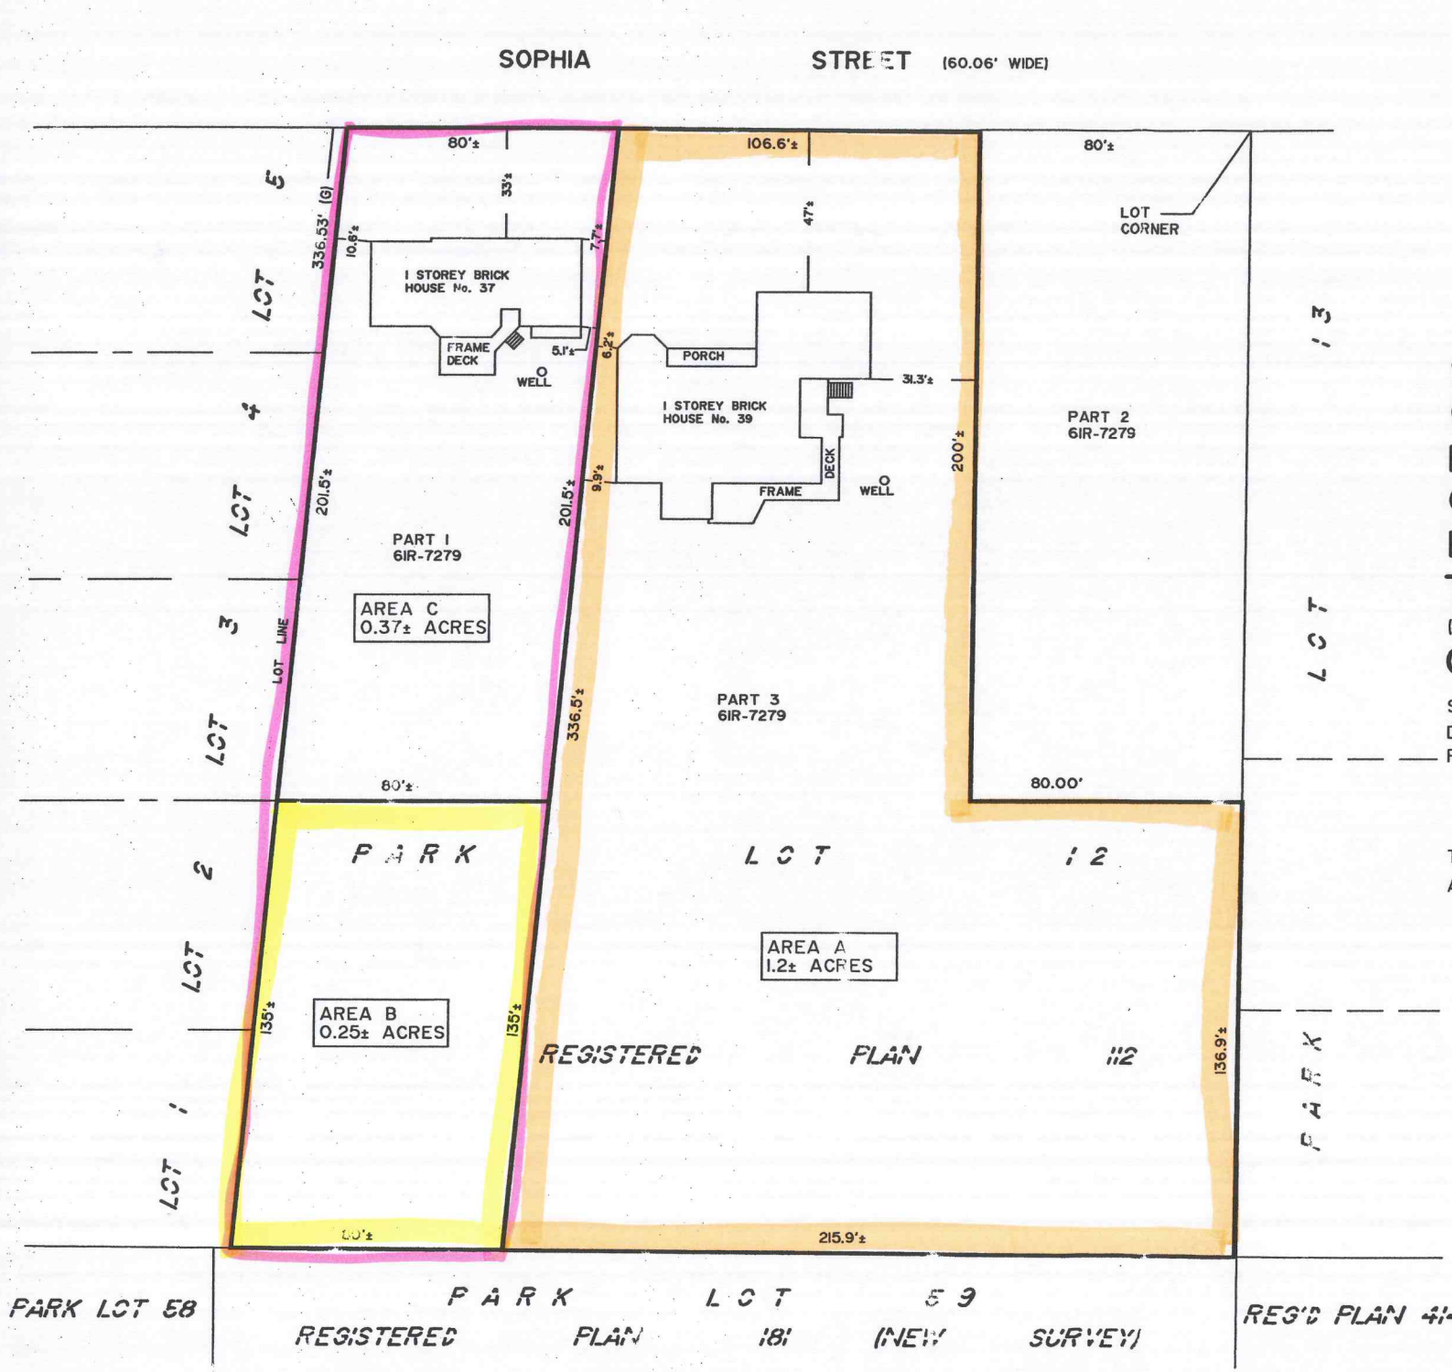

SKETCH
OF PART OF PARK LOT 12
EAST SIDE OF GEDDES STREET
ON MATHIESON AND SOPHIA
REGISTERED PLAN 112
TOWNSHIP OF CENTRE WELLINGTON

(FORMERLY GEOGRAPHIC TOWNSHIP OF NICHOL)

COUNTY OF WELLINGTON

SCALE : 1 INCH = 40 FEET

DEREK GIBSON GRAHAM
PROFESSIONAL SURVEYOR

THIS IS NOT A PLAN OF SURVEY
ALL DIMENSIONS SUBJECT TO FINAL FIELD SURVEY

Derek G. Graham Limited
Professional Land Surveying
Land Use Planning
766° Colborne Street East
P.O. Box 295
Elora, Ontario
N0B 0
(519) 846-5533 (telephone)
(519) 846-9305 (facsimile)

PER: Ontario Land Surveyor	
ACAD DATE	JANUARY 8, 2015
FILE	28-112 NICHOL (SUPP.)
NOTE: Valid copy with embossed seal only	

SEAL