LAND DIVISION SKETCH
OF PART OF
LOTS 27 AND 28
CONCESSION 17
GEOGRAPHIC TOWNSHIP OF MINTO
TOWN OF MINTO
COUNTY OF WELLINGTON

HEWETT & MILNE LIMITED
SCALE – 1 : 4000

DECEMBER 5th, 2014

METRIC NOTE
DISTANCES AND COORDINATES SHOWN ON THIS PLAN ARE IN METRES AND CAN BE CONVERTED TO FEET BY DIVIDING BY 0.3048.

CAUTION
THIS SKETCH IS NOT A PLAN OF SURVEY AND INFORMTATION SHOWN ON THIS SKETCH IS APPROXIMATE AND IS NOT THE RESULT OF A FULL FIELD SURVEY. THIS SKETCH IS TO BE USED FOR THE PURPOSES AS SET OUT IN THE TITLE BLOCK.

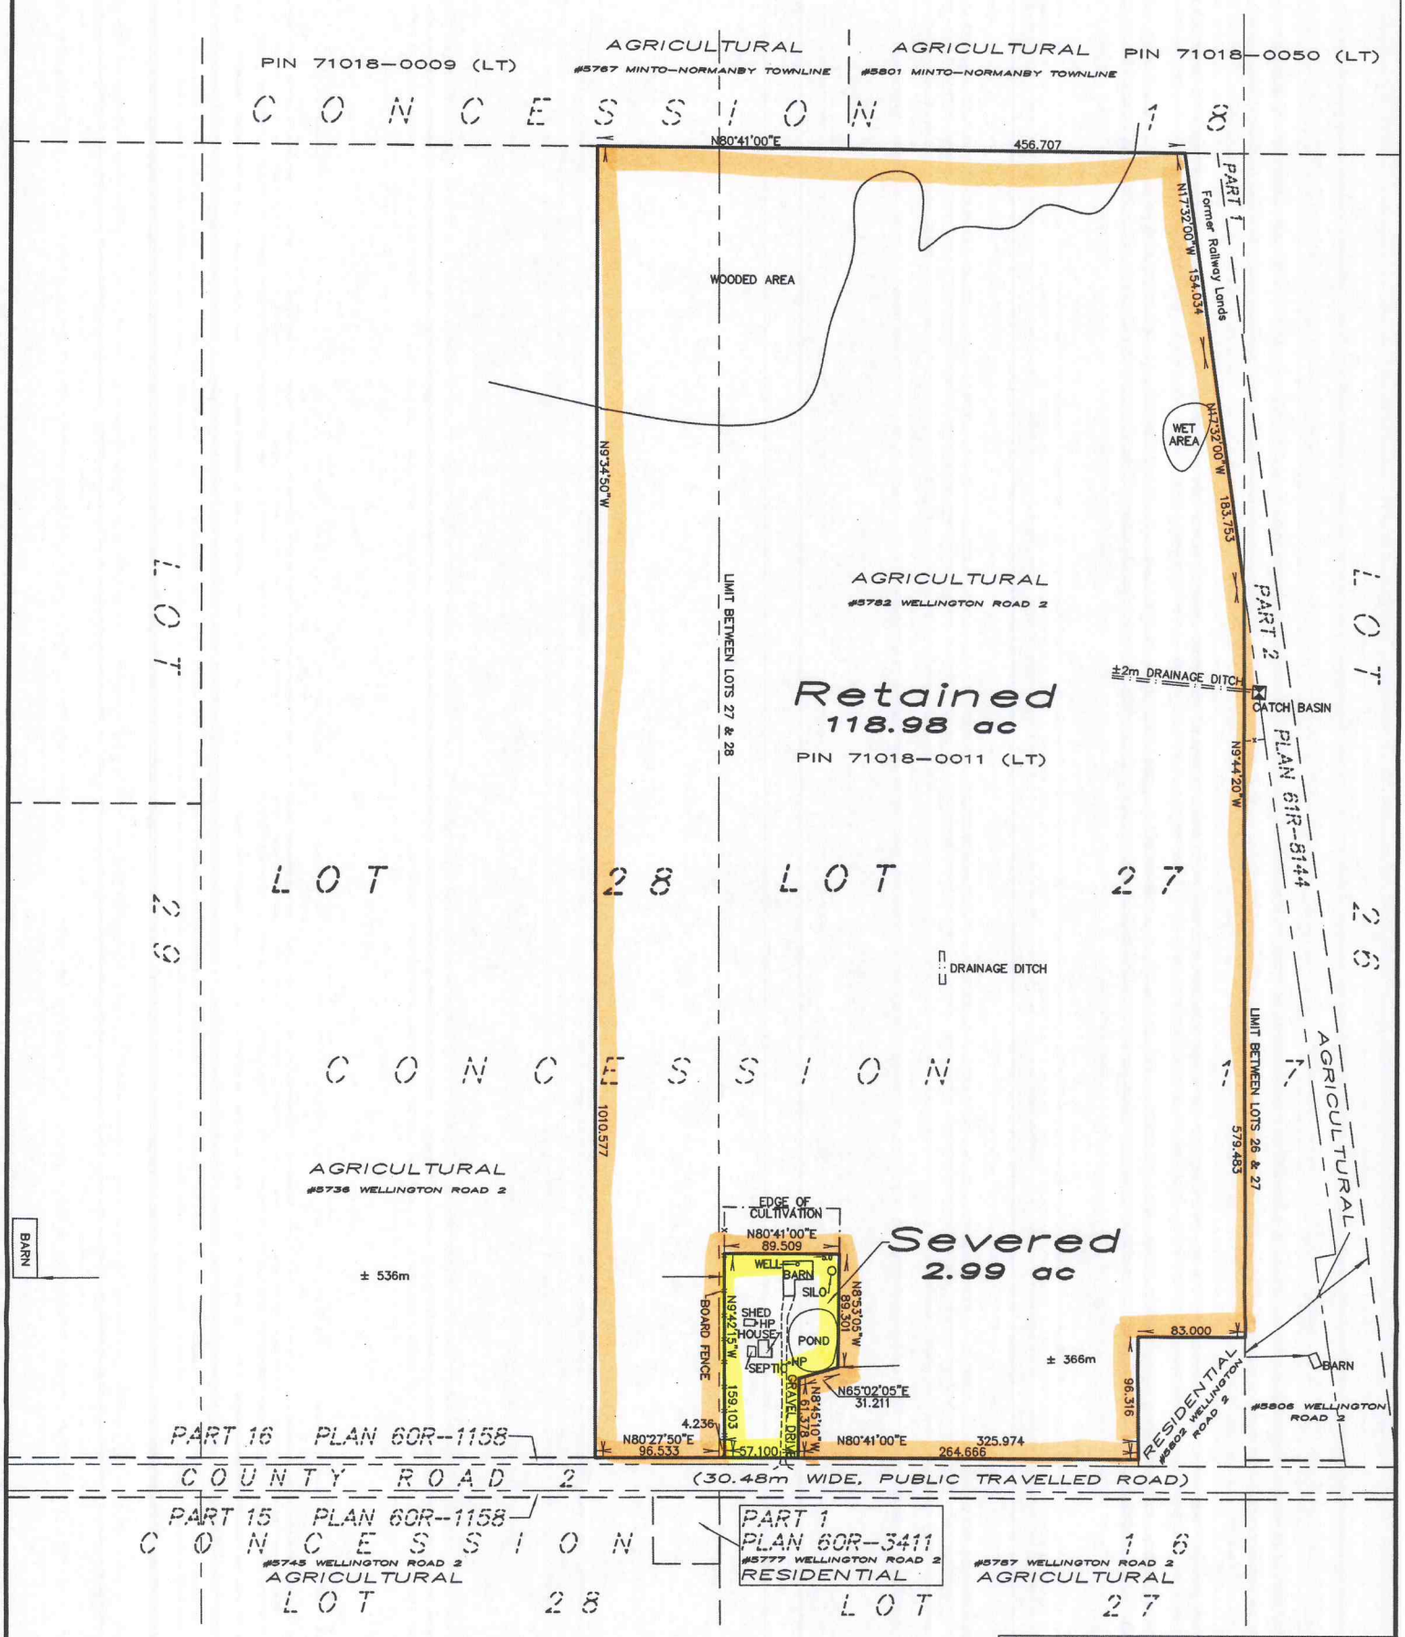

HEWETT AND MILNE LIMITED
ONTARIO LAND SURVEYORS
302, 8th STREET EAST,
OWEN SOUND, ONTARIO
P. O. BOX 112, N4K 5P1
TEL. 519–376–5528
FAX 519–376–5534
EMAIL : handm@bmts.com

DRAWN BY	FILE #	FILE LOCATION
TS	14–193	