SKETCH
OF LOT 6
CONCESSION 16
TOWNSHIP OF MAPLETON
(FORMERLY GEOGRAPHIC TOWNSHIP OF PEEL)
COUNTY OF WELLINGTON

SCALE : 1 INCH = 400 FEET
DEREK GIBSON GRAHAM
PROFESSIONAL SURVEYOR

THIS IS NOT A PLAN OF SURVEY

ALL DIMENSIONS SUBJECT TO FINAL FIELD SURVEY
ALL DIMENSIONS APPROXIMATE AND DERIVED FROM OFFICE RECORDS, FIELD MEASUREMENTS AND FROM COUNTY OF WELLINGTON ON LINE GIS MAPPING (2010 PHOTOGRAPHY)

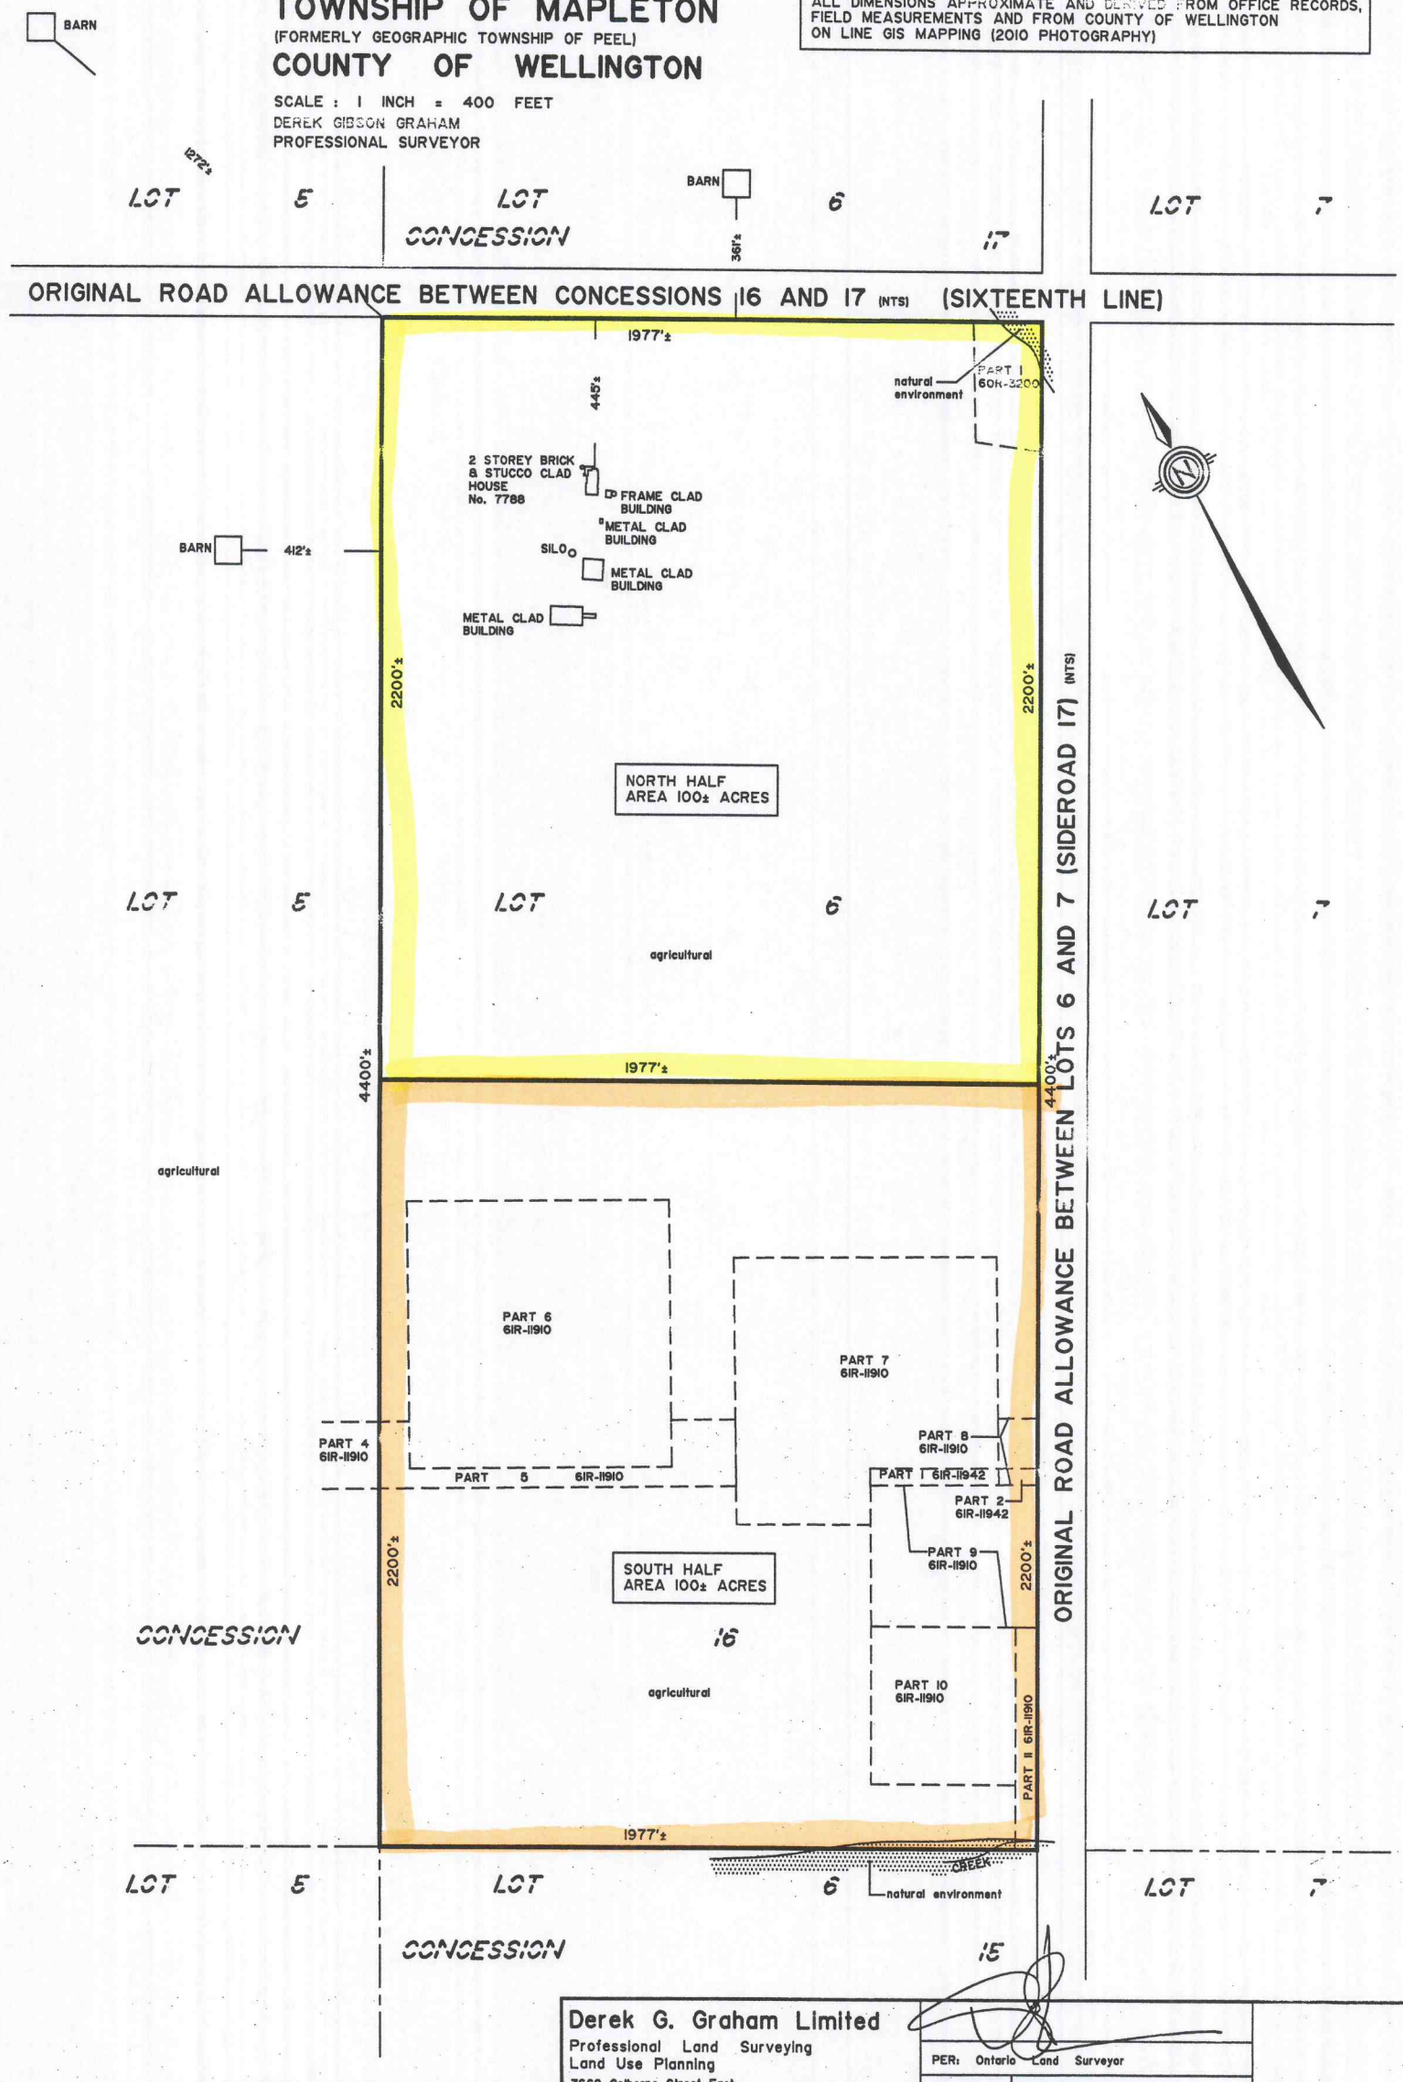

Derek G. Graham Limited
Professional Land Surveying
Land Use Planning
7669 Colborne Street East
P.O. Box 295
Elora, Ontario
N0B 1S0
(519) 846-5533 (telephone)

PER:	Ontario Land Surveyor
ACAD DATE	JANUARY 7, 2015
FILE	16 - 16 PEEL