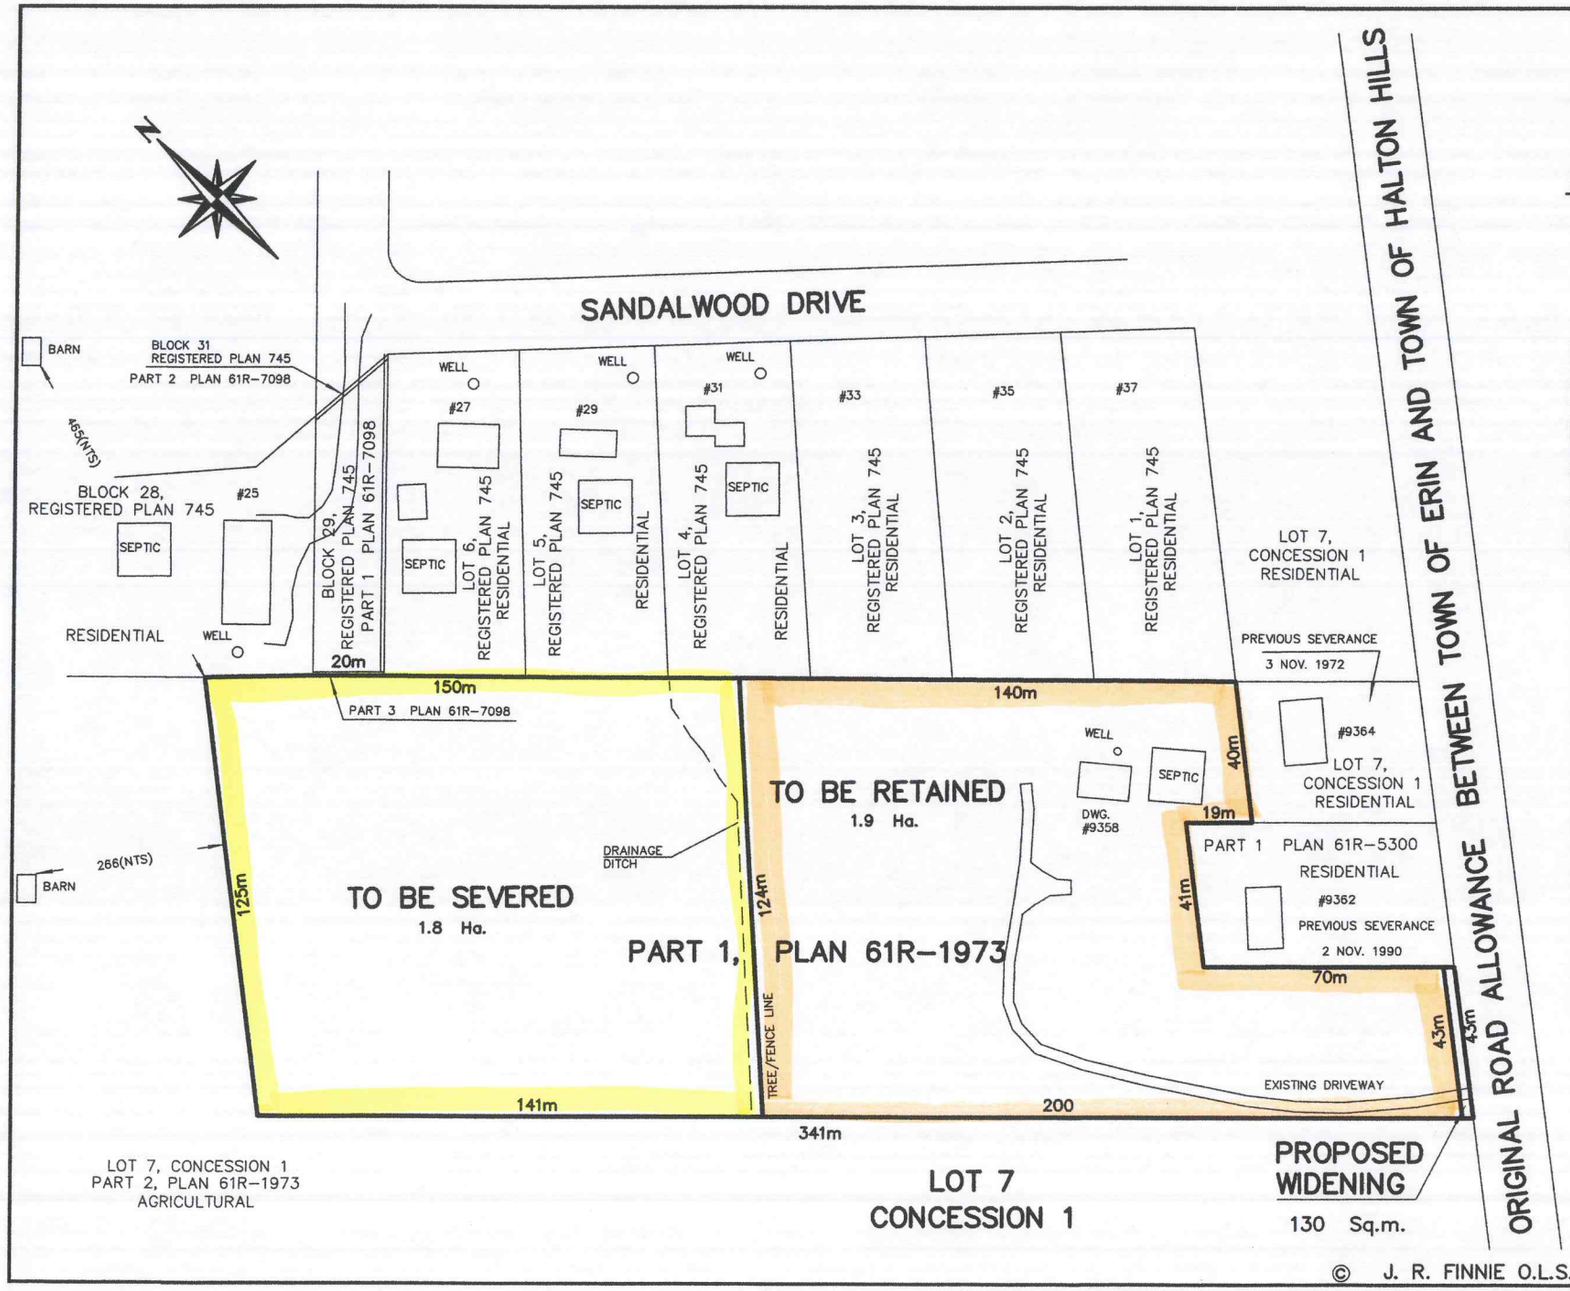

KEY PLAN
(NOT TO SCALE)

SUBJECT PROPERTY

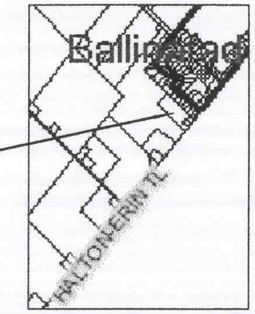

SKETCH FOR SEVERANCE APPLICATION PART OF LOT 7, CONCESSION 1 TOWN OF ERIN COUNTY OF WELLINGTON

J. R. FINNIE O.L.S.

SCALE: 1:1500 METRIC

0 10 20 40 60 100 METRES

CAUTION

THIS IS NOT A PLAN OF SURVEY AND SHALL ONLY BE USED FOR THE PURPOSE INDICATED IN THE TITLE BLOCK.

METRIC

DISTANCES SHOWN ON THIS PLAN ARE IN METRES AND CAN BE CONVERTED TO IMPERIAL BY DIVIDING BY 0.3048.

NOTES

INFORMATION ON THIS PLAN HAS BEEN COMPILED FROM REGISTRY OFFICE INFORMATION AND COUNTY OF WELLINGTON AERIAL PHOTOGRAPHY.

CLIENT: GORD & SHARON GRAHAM

J. R. FINNIE
ONTARIO LAND SURVEYOR
BOX 31, ERIN ON N0B 1T0
PH (519) 833-2380 FAX (519) 833-0208
EMAIL: rfinnie@jrfinnie.com
www.jrfinnie.com

DRAWN BY: tf

PROJECT: 14-1721V3-SKT

© J. R. FINNIE O.L.S. - 2014