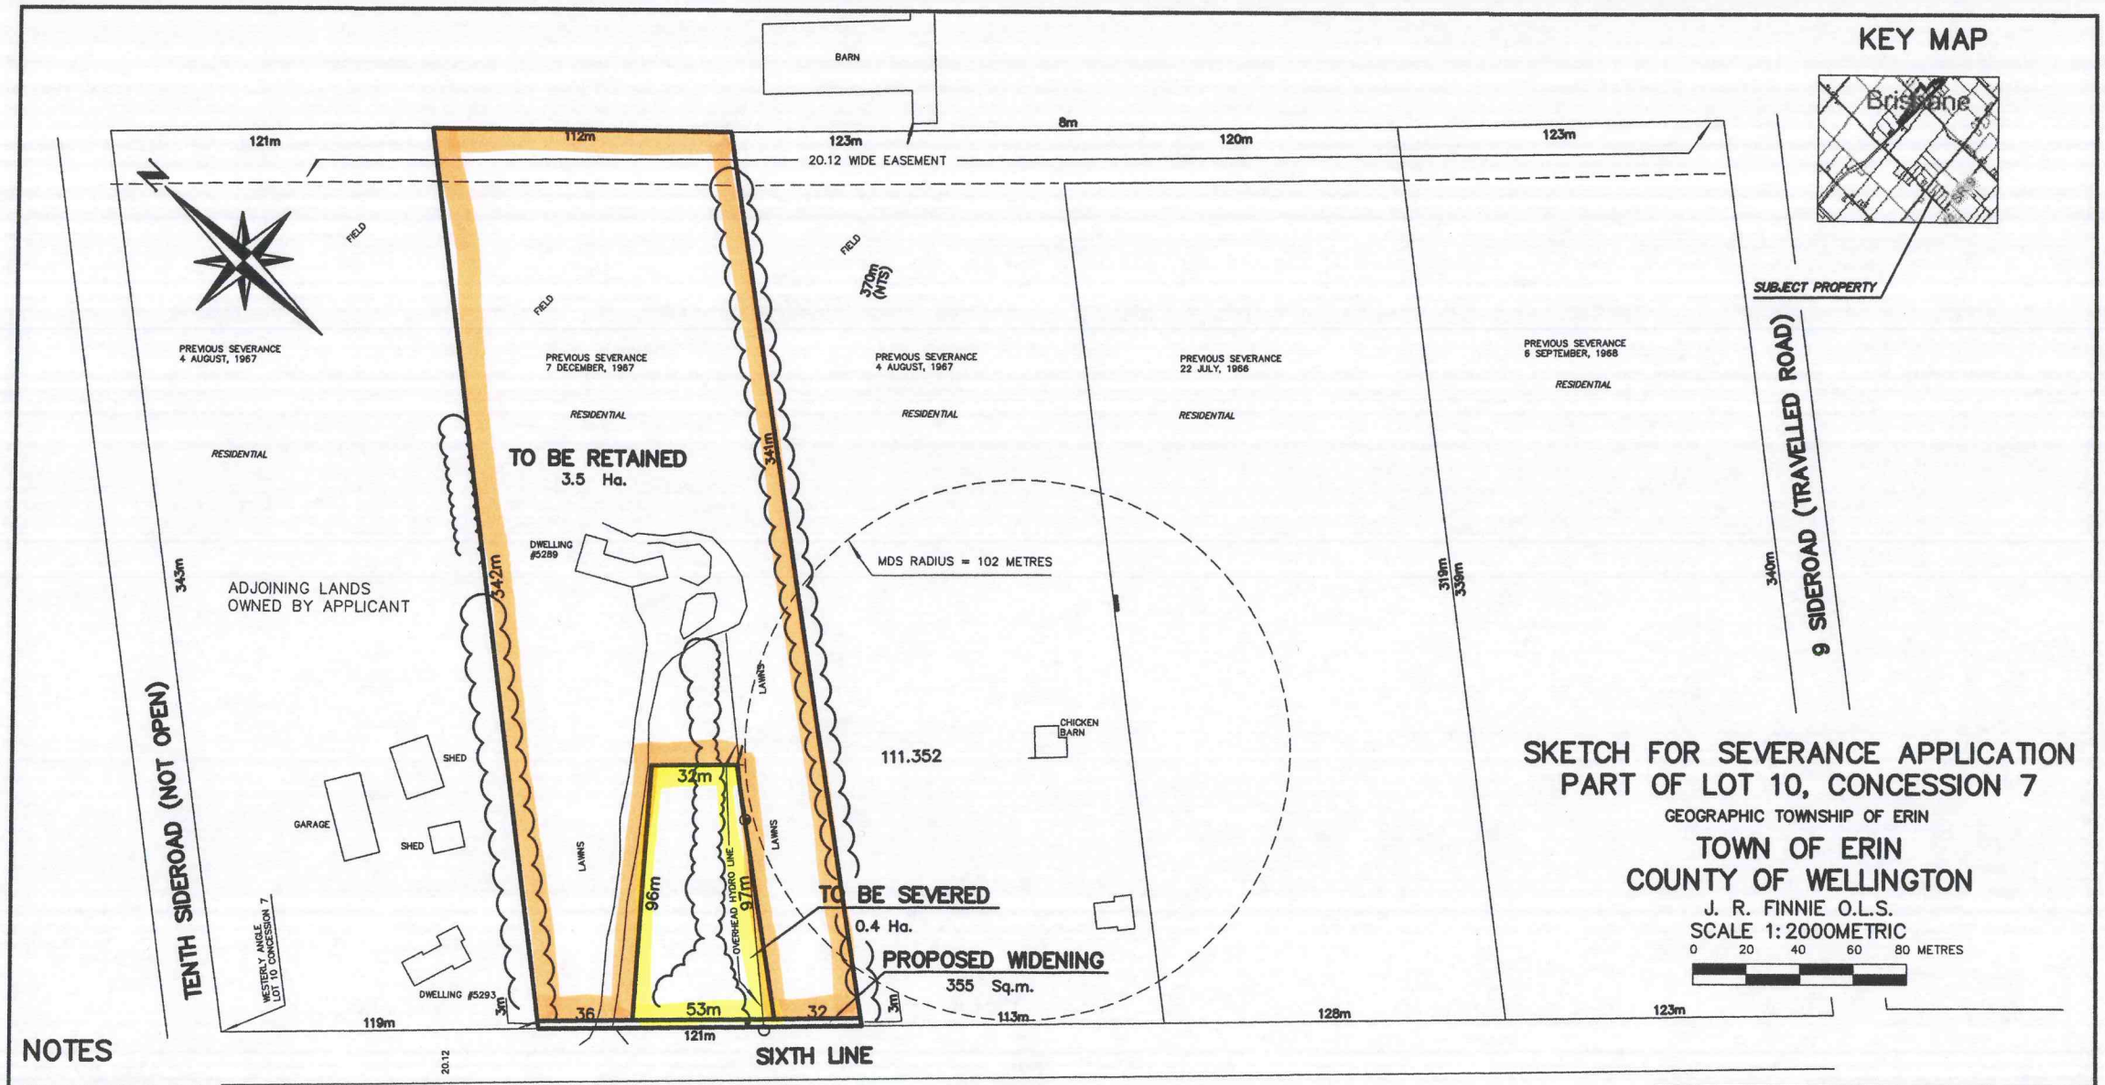

KEY MAP

SKETCH FOR SEVERANCE APPLICATION
PART OF LOT 10, CONCESSION 7

GEOGRAPHIC TOWNSHIP OF ERIN

TOWN OF ERIN
COUNTY OF WELLINGTON

J. R. FINNIE O.L.S.

SCALE 1:2000METRIC

0 20 40 60 80 METRES

NOTES

INFORMATION ON THIS PLAN HAS BEEN COMPILED FROM REGISTRY OFFICE RECORDS, COUNTY OF WELLINGTON AERIAL PHOTOGRAPHY AND FIELD SURVEY AND NOTES BY J. R. FINNIE O.L.S.

NTS DENOTES NOT TO SCALE

CON DENOTES CONCESSION

CAUTION

THIS IS NOT A PLAN OF SURVEY AND SHALL ONLY BE USED FOR THE PURPOSE INDICATED IN THE TITLE BLOCK.

METRIC

DISTANCES SHOWN ON THIS PLAN ARE IN METRES AND CAN BE CONVERTED TO FEET BY DIVIDING BY 0.3048.

J. R. FINNIE

ONTARIO LAND SURVEYOR

BOX 31, ERIN ON NOB 1T0

PH (519) 833-2380 FAX (519) 833-0208

EMAIL : rfinnie @jrfinnie.com

www.jrfinnie.com

DRAWN BY: jrf

PROJECT: 14-1747SKT