COUNTY OF WELLINGTON
LAND DIVISION

B8/14

Applicant:
1373580 Ontario Ltd.

Township of Wellington North

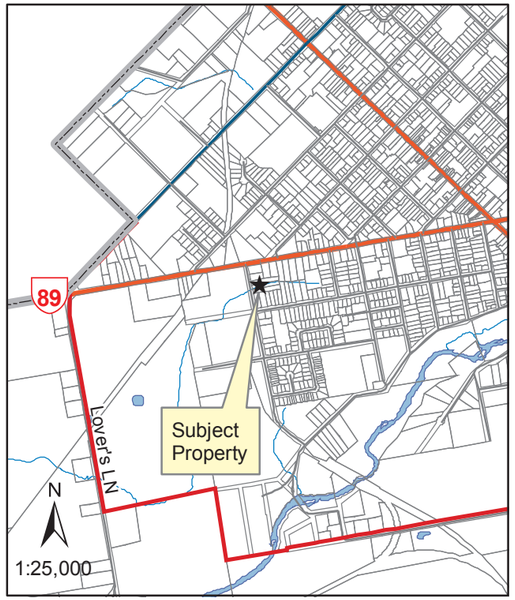

N

0 350 700 1,400 Metres

1:600

Date March 11, 2014

File:F:\Land Information System 2\Projects_Development Review\Land Division Committee Maps\April 2014\B8-14.mxd

Contour lines are based on 5 meter intervals.

This is not survey data. All rights reserved.
May not be reproduced without permission.

Sources:
County of Wellington Planning and Development Department 2013. Ministry of Natural Resources, Grand River Conservation Authority.
Upper Grand District School Board 2007
INCLUDES MATERIAL ©2013 OF THE QUEEN'S PRINTER FOR ONTARIO. ALL RIGHTS RESERVED
Ortho imagery flown April 2010.

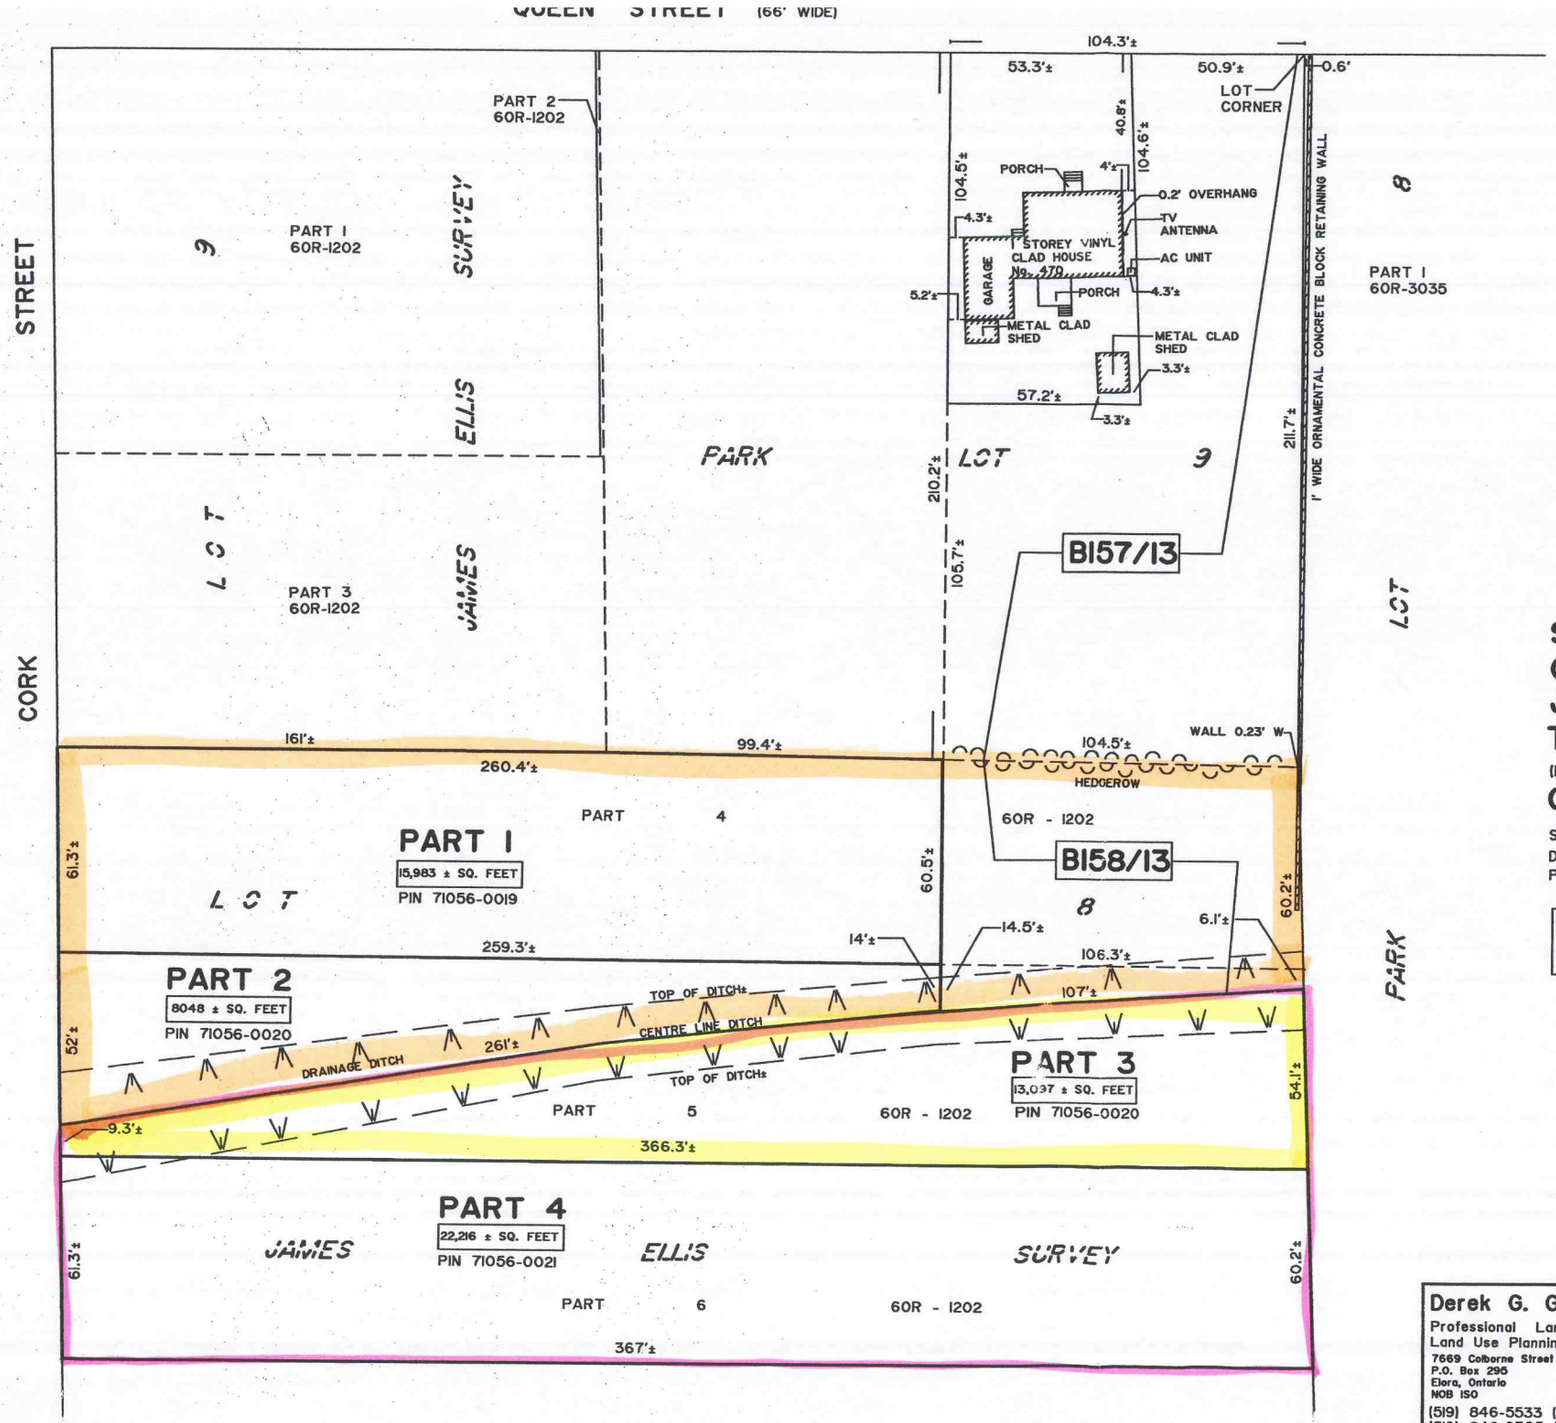

SKETCH
OF PART OF LOT 8
JAMES ELLIS SURVEY
TOWNSHIP OF WELLINGTON NORTH
(FORMERLY TOWN OF MOUNT FOREST)
COUNTY OF WELLINGTON

SCALE : 1 INCH = 40 FEET
DEREK GIBSON GRAHAM
PROFESSIONAL SURVEYOR

THIS IS NOT A PLAN OF SURVEY
ALL DIMENSIONS SUBJECT TO FINAL FIELD SURVEY

Derek G. Graham Limited
Professional Land Surveying
Land Use Planning
7669 Colborne Street East
P.O. Box 296
Elora, Ontario
N0B 1S0
(519) 846-5533 (telephone)
(519) 846-9305 (facsimile)

PER: Ontario Land Surveyor	
ACAD DATE	FEBRUARY 5, 2014
FILE	10 - MOUNT FOREST (SW)
NOTE: Valid copy with embossed seal only	

SEAL